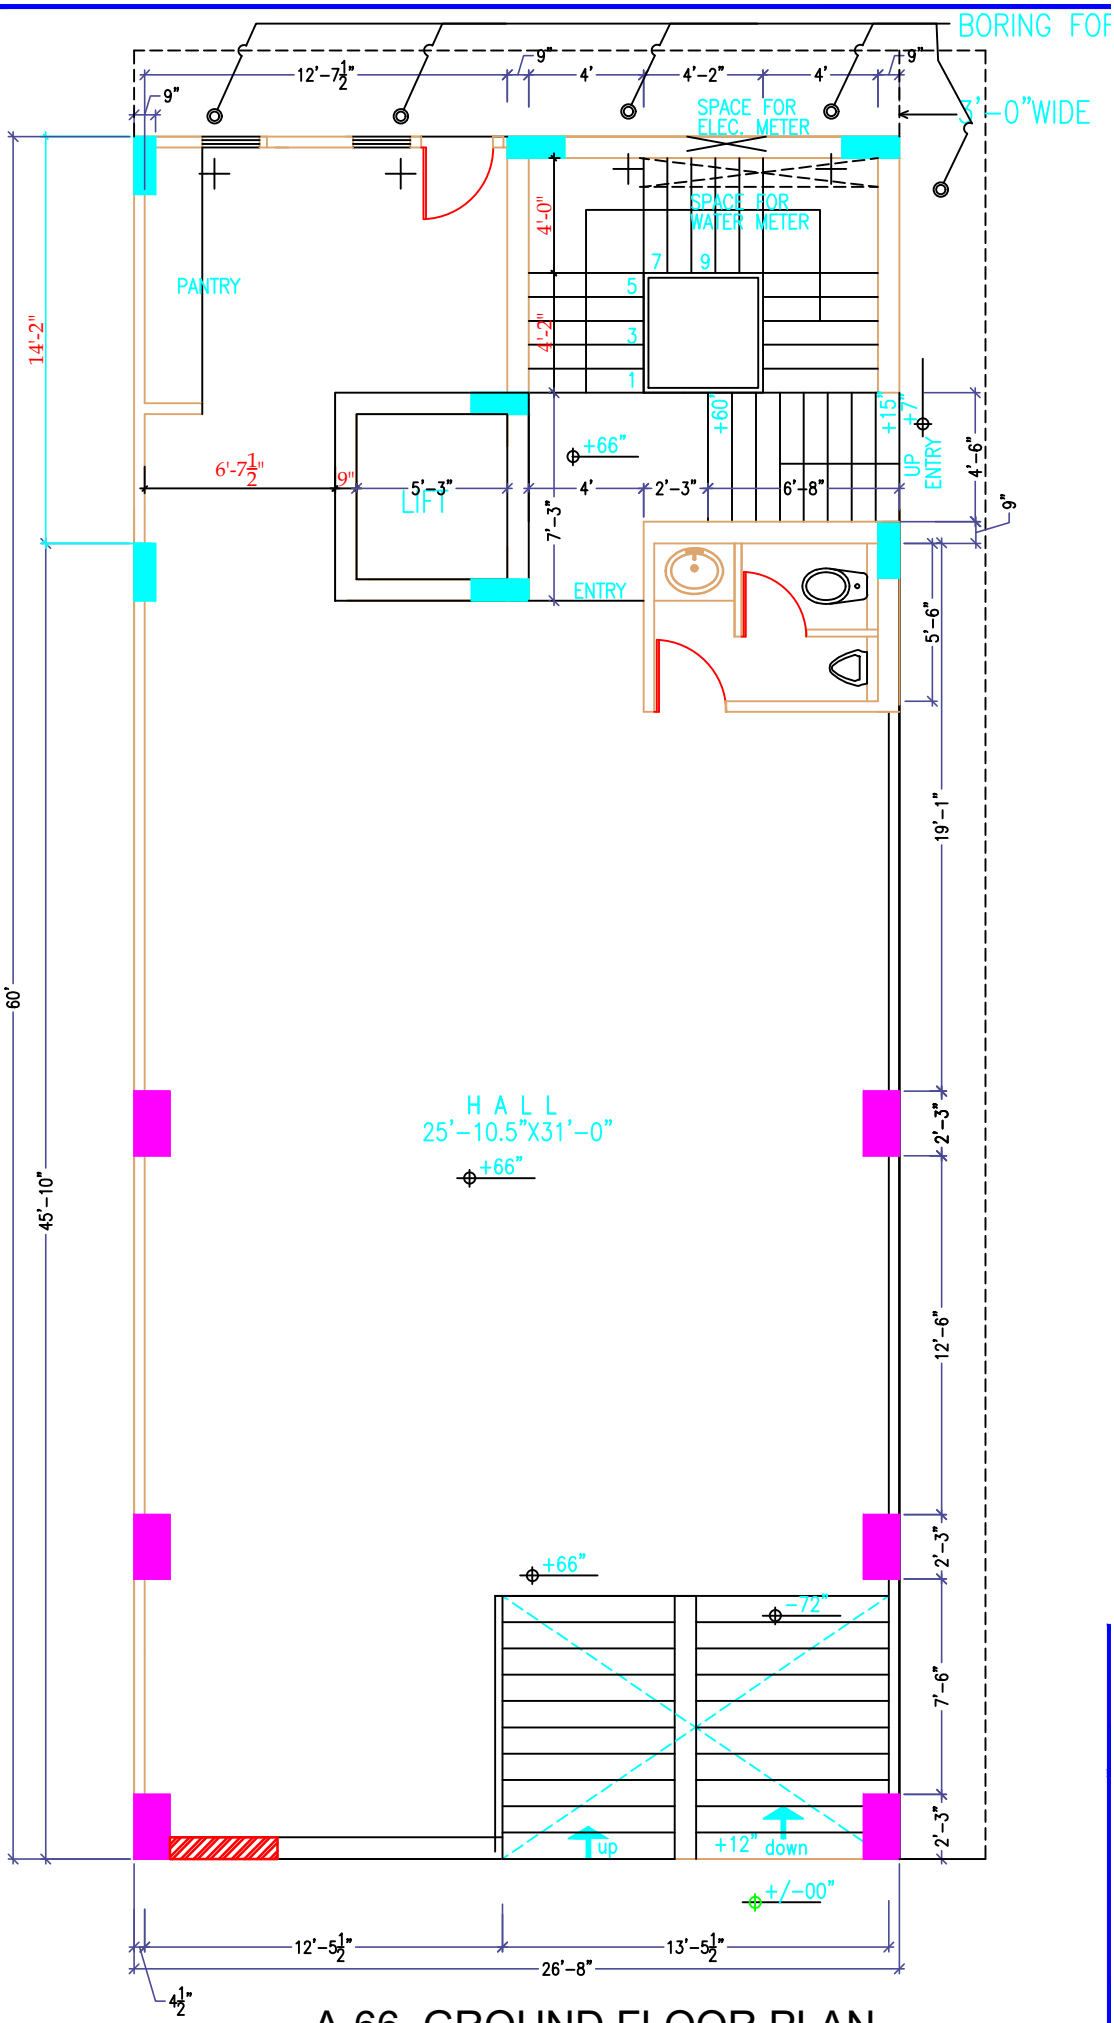

A-66, GROUND FLOOR PLAN